EMERGENCY EVACUATION PLAN

HEALTH CARE FACILITY

1 Health Street, Melbourne

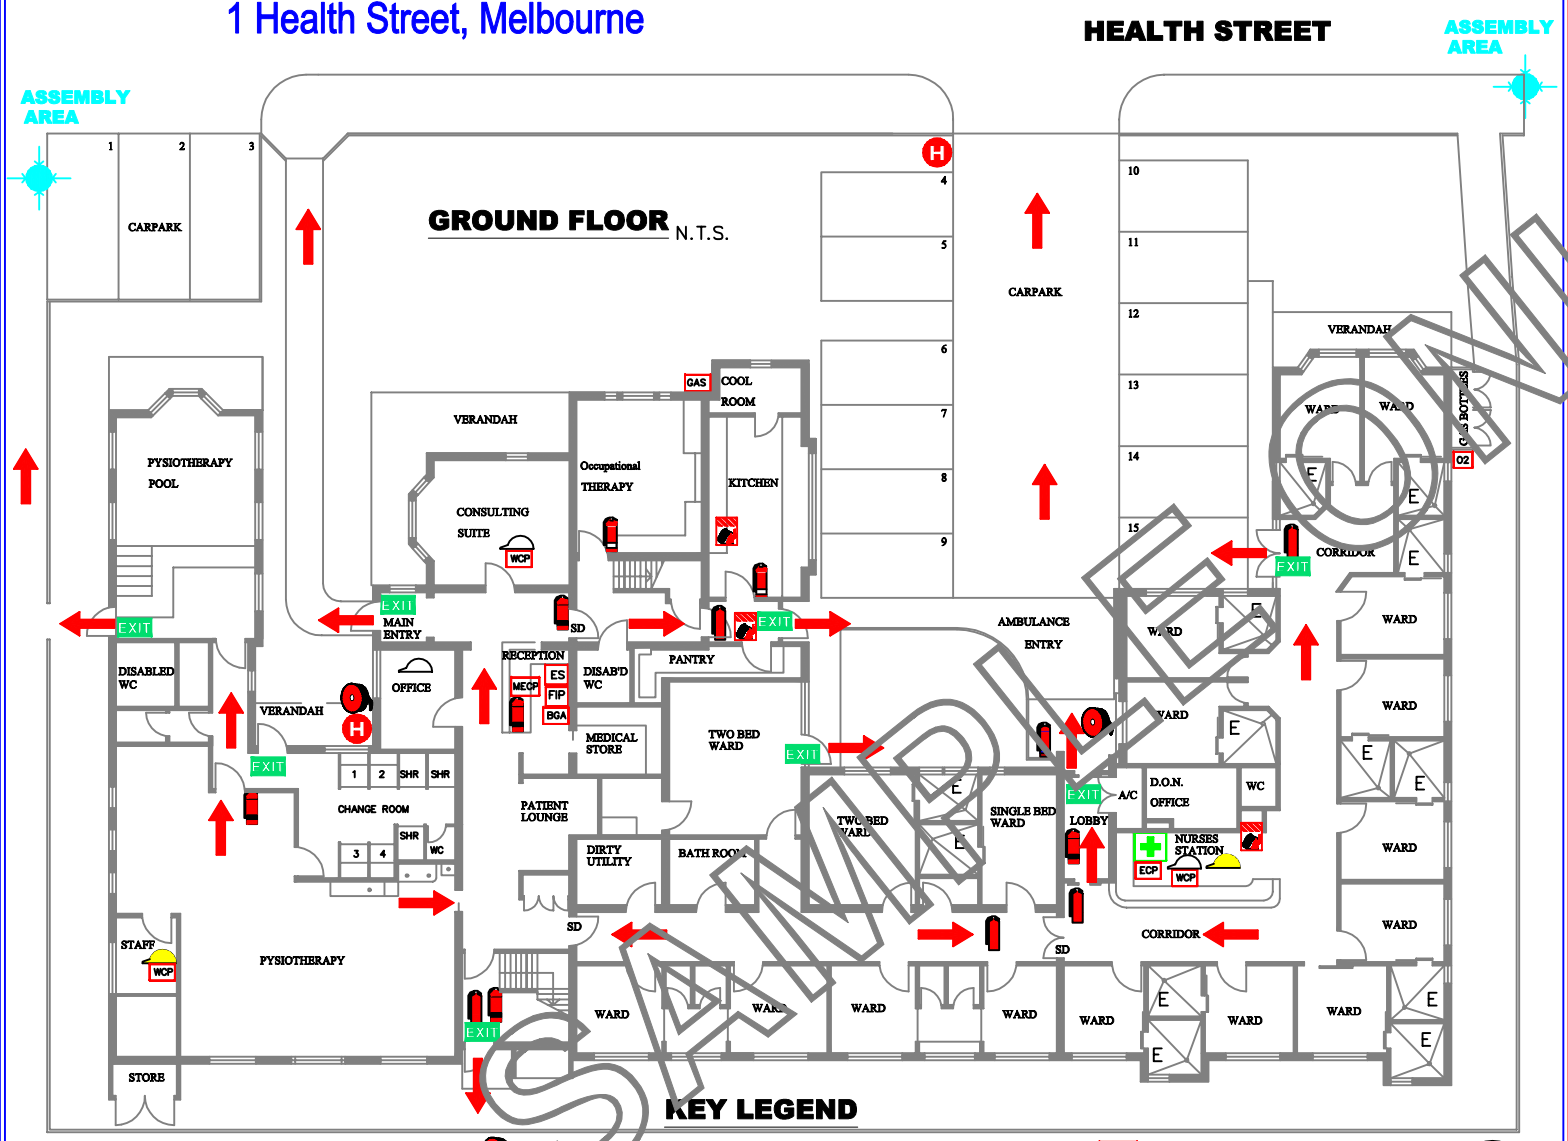

SAMPLE ONLY

KEY LEGEND

- WATER TYPE EXTINGUISHER
- DRY CHEMICAL POWDER
- CO2 FIRE EXTINGUISHER
- FOAM TYPE EXTINGUISHER
- CHIEF WARDENS (White)
- AREA WARDENS (Yellow)
- FIRE HOSEREEL
- FIRE BLANKET
- FIP — FIRE INDICATOR PANEL
- FIRST AID STATION
- H — FIRE HYDRANT
- MECP — MASTER EMERGENCY CONTROL POINT
- EXIT
- ASSEMBLY AREA
- EVACUATION ROUTE
- O2 — OXYGEN STORE
- WCP — WARDEN CONTROL POINT
- ES — ELECTRICAL SWITCH
- GAS — GAS ISOLATION
- ECP — EMERGENCY CONTROL POINT
- BGA — BREAK GLASS ALARM

NORTH POINT

Updated April 2003

KEO GROUP © 2003

STANDARD FIRE ORDERS

R escue and assist any person in danger IF SAFE TO DO SO

* Press Break Glass Alarm In Reception for an alarm

A lert second person or Emergency Services 000

C ontrol fire by Smothering or use Fire Extinguishers IF SAFE TO DO SO

* If cannot control fire leave area and close door

E vacuate to designated Assembly Area as shown

* You must remain at assembly area and ensure everyone is accounted for

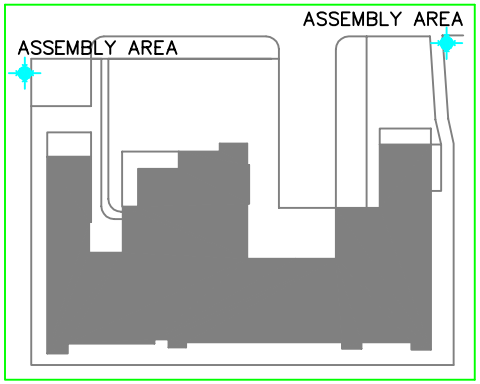

SITE PLAN LOCATION

FOR EMERGENCY:

DIAL 000